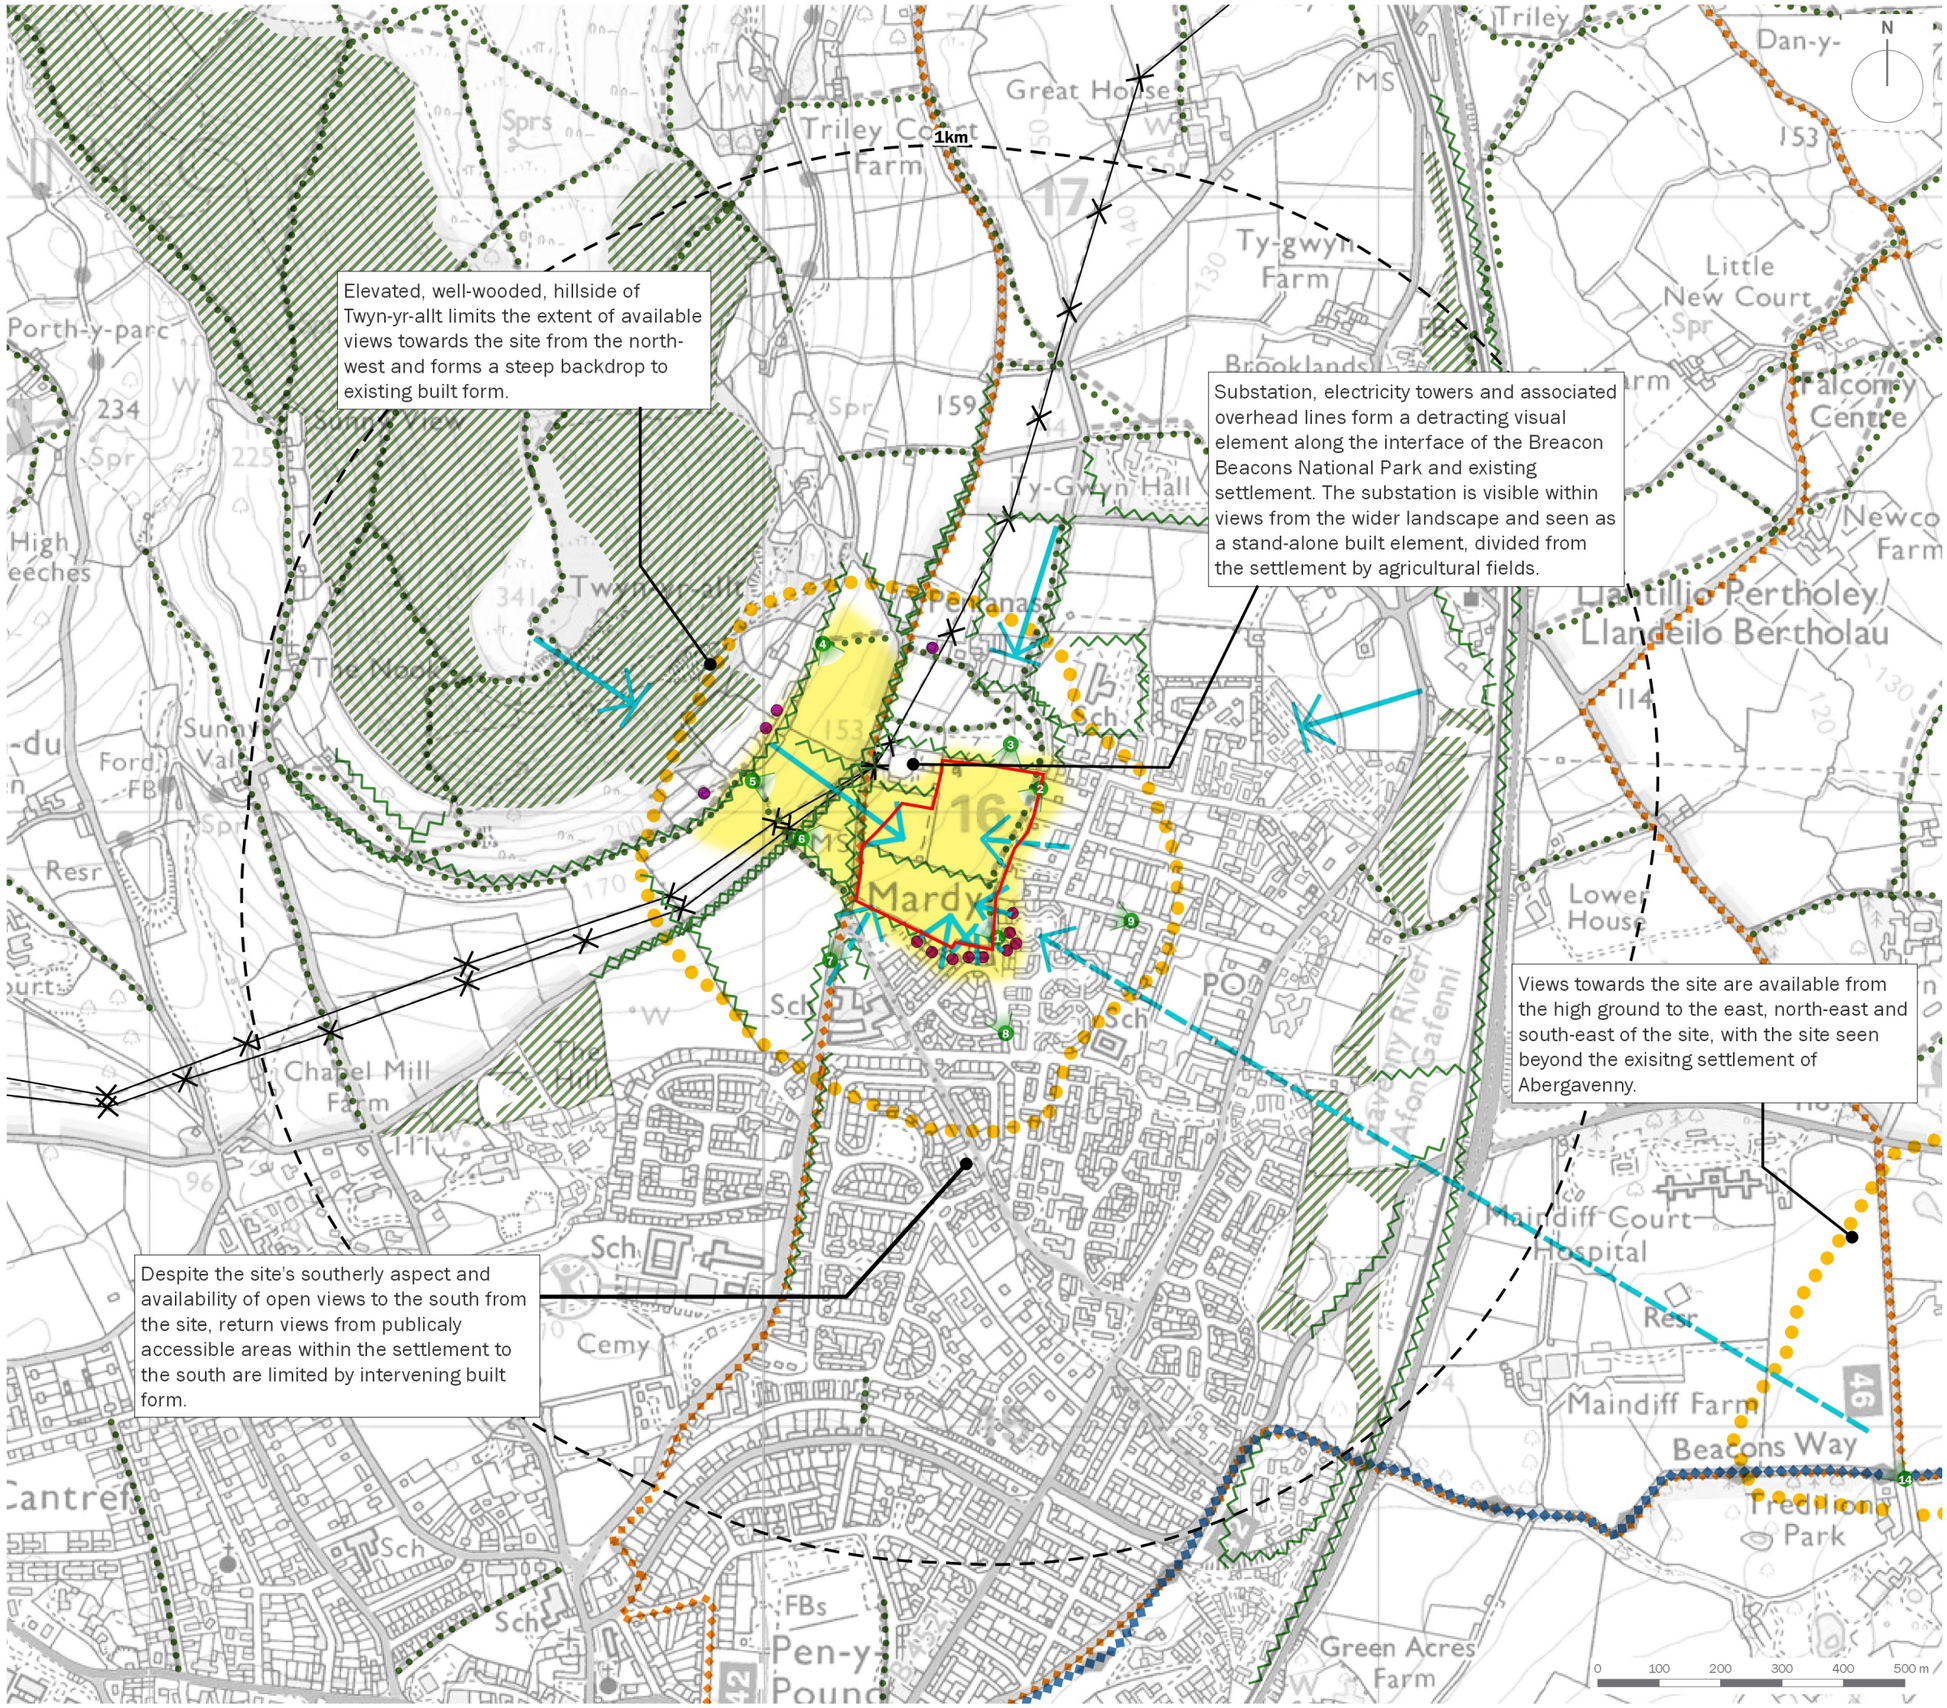


Site Boundary

Range Rings (at 1km intervals)

Zone of Primary Visibility

Zone of Secondary Visibility

Photoviewpoint Locations

Clear Views

Curtailed Views

Glimpsed Views

Woodland Blocks

Tree Belt/Hedgerow

Overhead Lines and Towers

Public Right of Way (PRoW)

Residential Receptors

Promoted Route

National Cycle Routes (Sustrans)

client

Edenstone Homes

project title

Penlanlas Farm, Abergavenny

drawing title

Plan EDP L5: Findings of EDP's Visual Assessment

date	**01 AUGUST 2019**	drawn by	**AG**
drawing number	**edp5126_d012a**	checked	**LB**
scale	**1:10,000 @ A3**	QA	**RB**

the environmental dimension partnership

Registered office: 01285 740427 - www.edp-uk.co.uk - info@edp-uk.co.uk

© The Environmental Dimension Partnership Ltd. © Crown copyright and database rights 2019 Ordnance Survey 0100031673